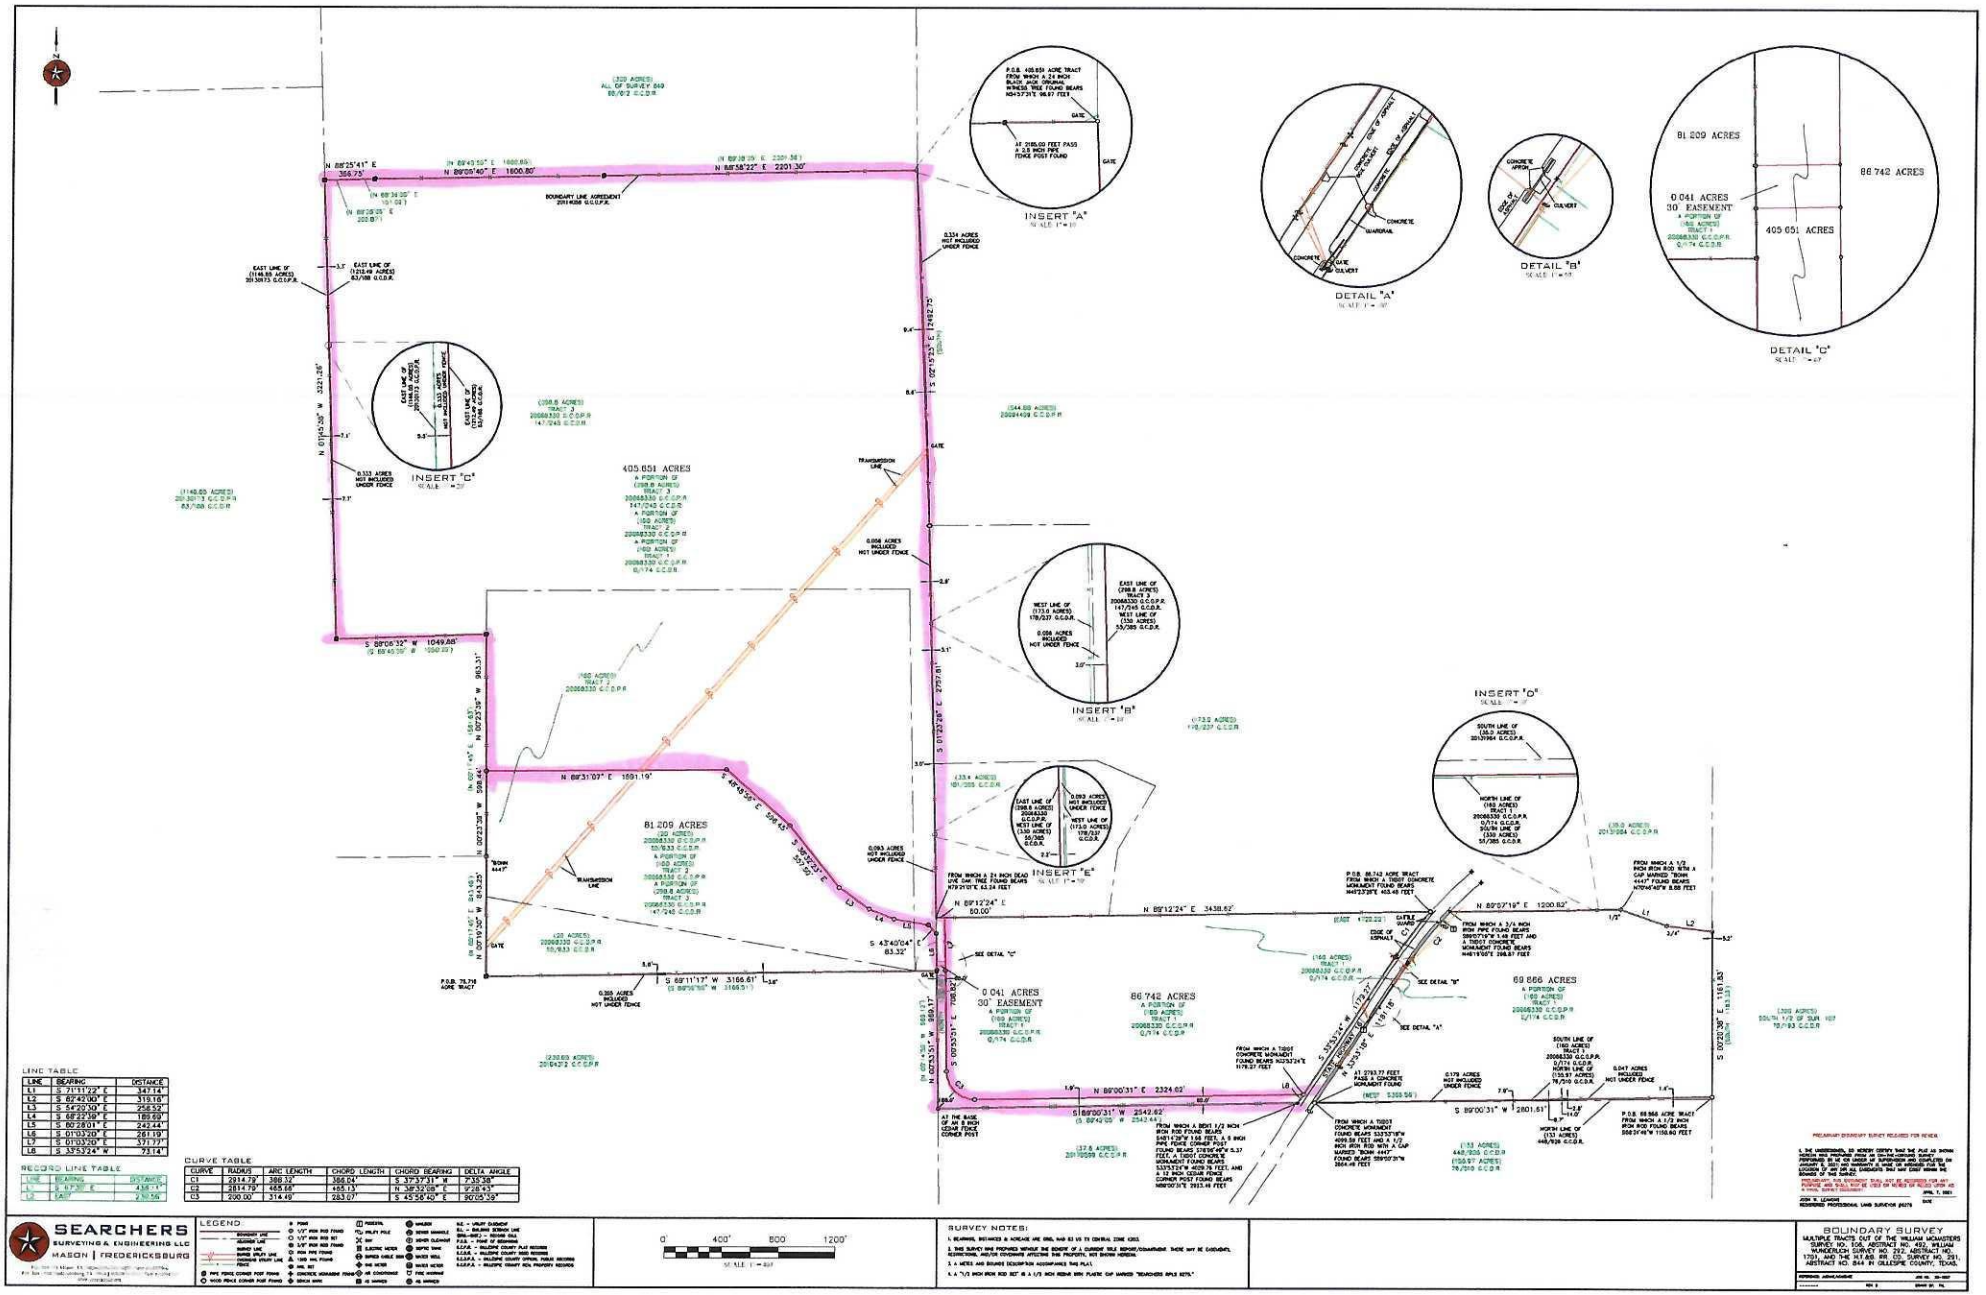

LINE TABLE

LINE	BEARING	DISTANCE
L1	S 71°11'22" E	347.14'
L2	S 62°42'00" E	319.16'
L3	S 54°20'00" E	258.52'
L4	S 68°22'19" E	189.69'
L5	S 80°28'01" E	242.44'
L6	S 01°03'20" E	261.19'
L7	S 01°03'20" E	371.77'
L8	S 33°53'24" W	73.14'

RECORD LINE TABLE

LINE	BEARING	DISTANCE
L1	S 87°30' E	4.85.11'
L2	EAST	2.10.56'

CURVE TABLE

CURVE	RADIUS	ARC LENGTH	CHORD LENGTH	CHORD BEARING	DELTA ANGLE
C2	2814.79'	485.68'	485.11'	N 38°32'09" E	9°53'43"
C3	200.00'	314.49'	283.07'	S 45°58'40" E	90°05'59"

SEARCHERS
SURVEYING & ENGINEERING LLC
MASON | FREDERICKSBURG

LEGEND

0' 400' 800' 1200'
SCALE: 1" = 800'

SURVEY NOTES:

1. BEARINGS, DISTANCES & ACREAGE ARE GRID, NAD 83 US TX CENTRAL ZONE 4203.
2. THIS SURVEY WAS PREPARED WITHOUT THE BENEFIT OF A CURRENT TITLE REPORT/COMMITMENT. THERE MAY BE EASEMENTS, RESTRICTIONS, AND/OR COVENANTS AFFECTING THIS PROPERTY, NOT SHOWN HEREON.
3. ↓ METES AND BOUNDS DESCRIPTION ACCOMPANIES THIS PLAT.
4. A "½" IRON IRON ROD SET W/ A 1½ INCH RED/ BLUE PLASTIC CAP MARKED "SEARCHERS RPLS 6579."

BOUNDARY SURVEY

PRELIMINARY BOUNDARY SURVEY RELEASED FOR REVIEW


JOHN D. LEMONS
REGISTERED PROFESSIONAL LAND SURVEYOR #6579

DATE